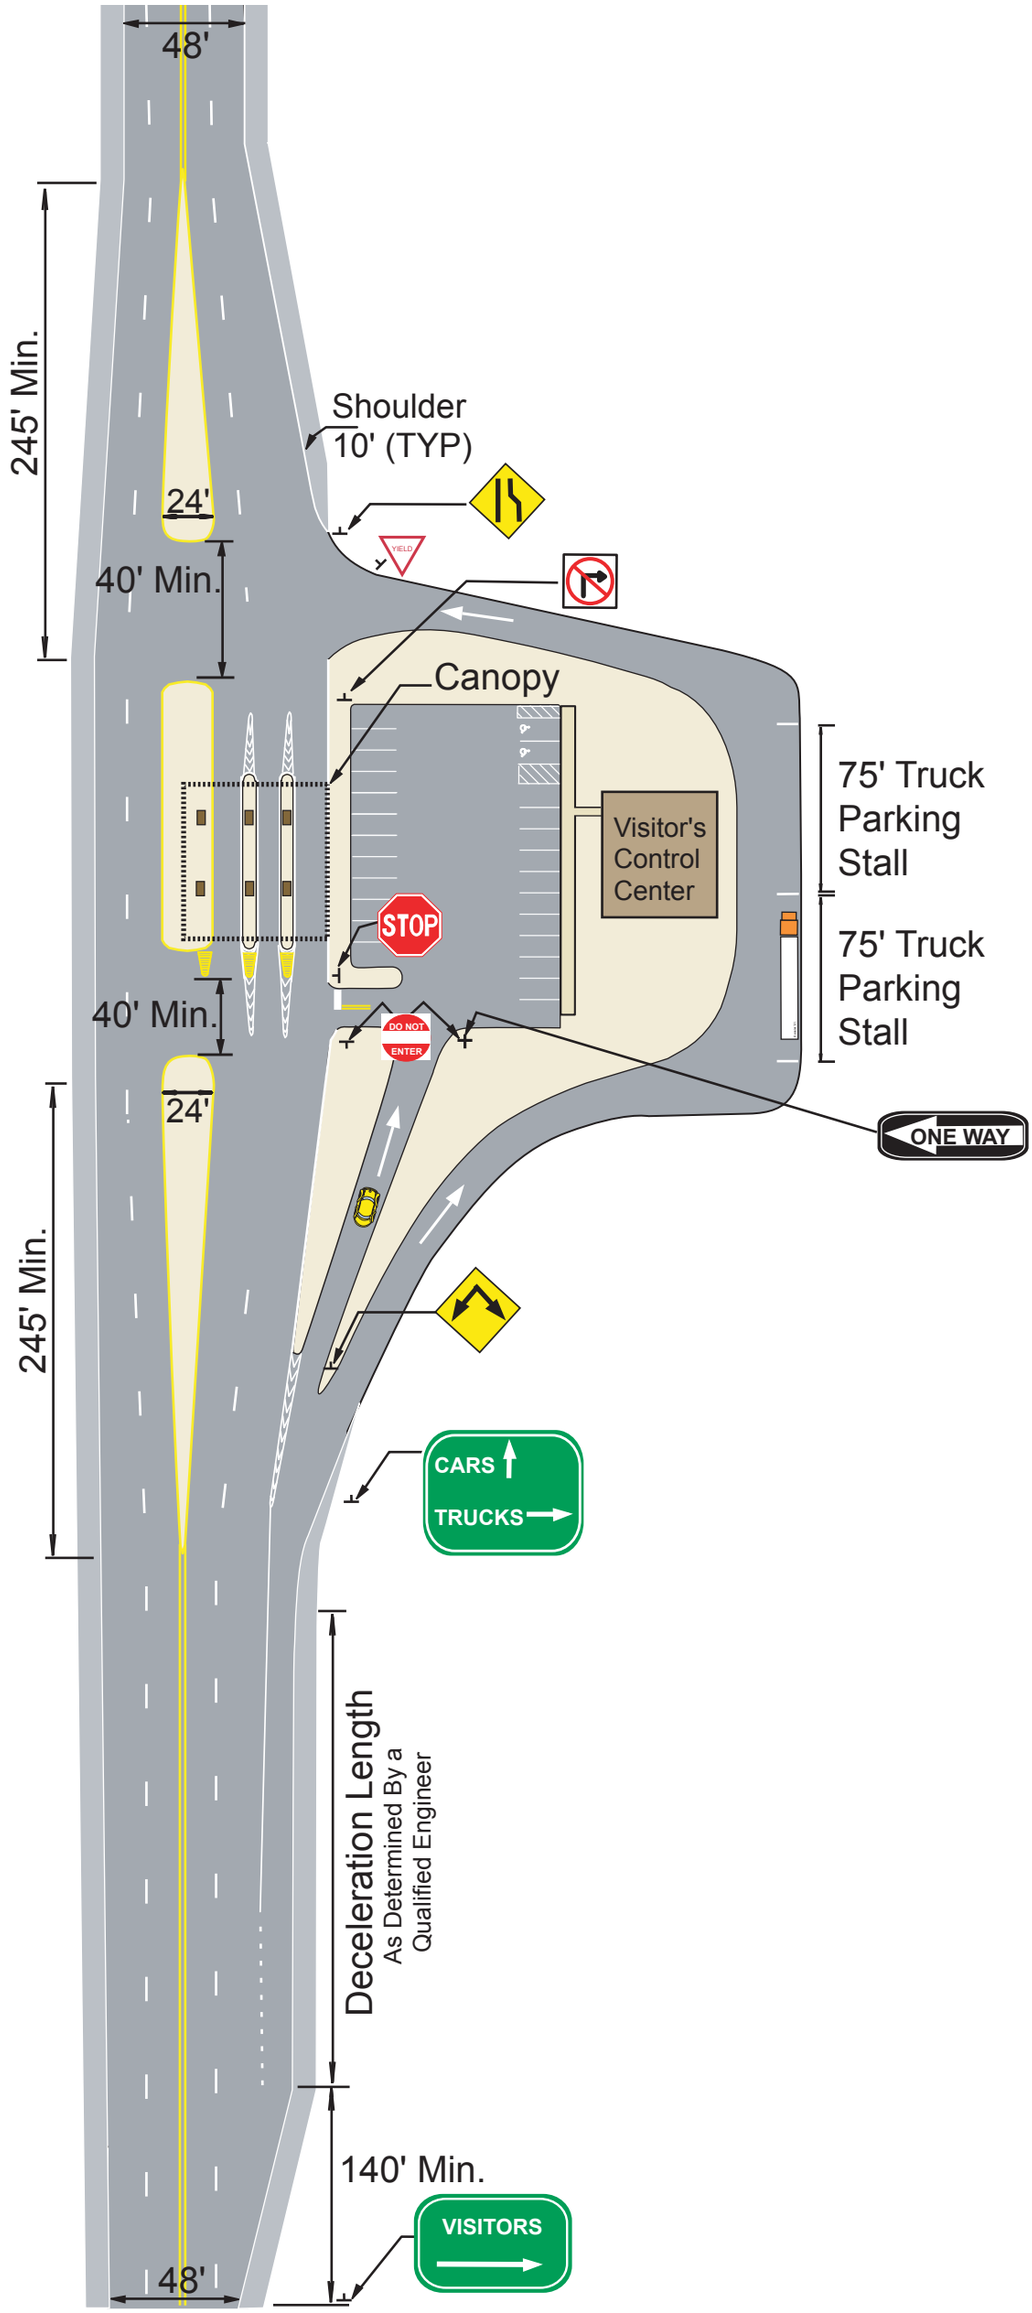
48'
245' Min.
Shoulder
10' (TYP)
24'
YIELD
40' Min.
Canopy
75' Truck
Parking
Stall
Visitor's
Control
Center
STOP
75' Truck
Parking
Stall
40' Min.
DO NOT
ENTER
24'
ONE WAY
245' Min.
CARS
TRUCKS
Deceleration Length
As Determined By a
Qualified Engineer
140' Min.
VISITORS
48'